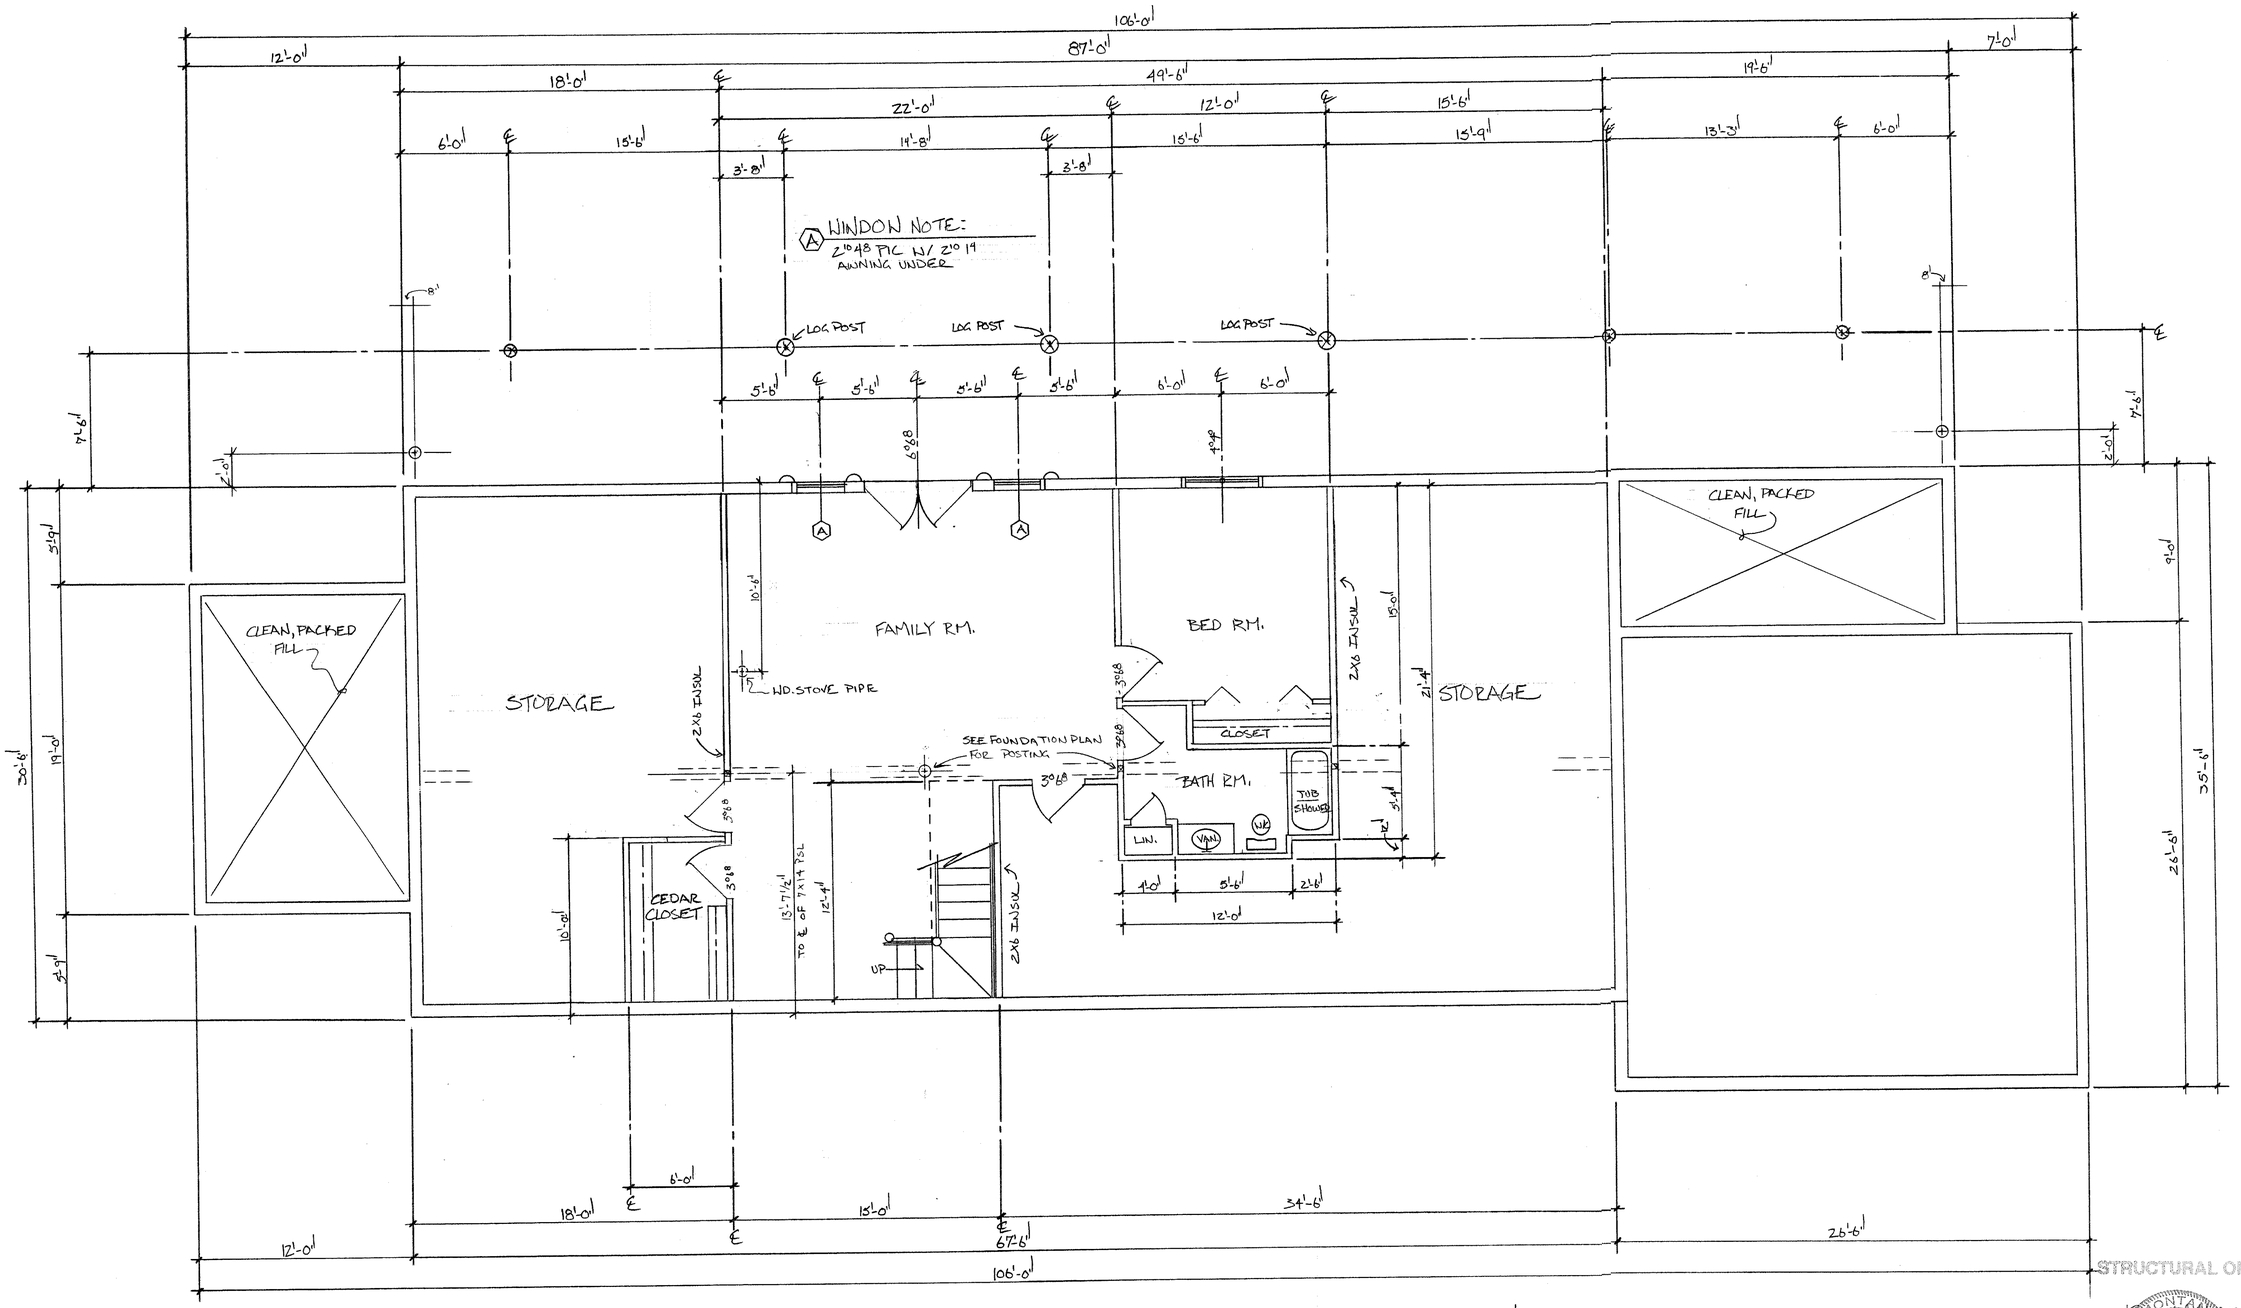

NOTE:
THE CONTRACTOR IS TO CHECK ALL MEASUREMENTS BEFORE CONSTRUCTION. THE CONTRACTOR IS TO COMPLY WITH ALL BUILDING CODES LOCAL, COUNTY & STATE.
DO NOT TAKE MEASUREMENTS FROM THE PLAN COPIES, BECAUSE OF COPING INADEQUACIES. IF MEASURES ARE NEEDED THAT ARE NOT ON THE PLAN USE DEDUCTIVE REASONING, OR CONSULT WITH THE GENERAL CONTRACTOR.

BASEMENT FLOOR PLAN

SCALE 1/4" = 1'-0"

STRUCTURAL ONLY

MONTANA
RICHARD A. NEWMAN
8469 E
4-6-06
REGISTERED PROFESSIONAL ENGINEER

REVISIONS	BY

BASEMENT FLOOR PLAN
SCALE 1/4" = 1'-0"

JIM & MAUREEN LOVE RESIDENCE
SEELEY LAKE MONTANA 59868

Date 10/3/05
Scale
Drawn
Job LOVE
Sheet 6
Of 13 Sheets

8½ X 55 PRINTED ON NO. 1000N CLEARPRINTS