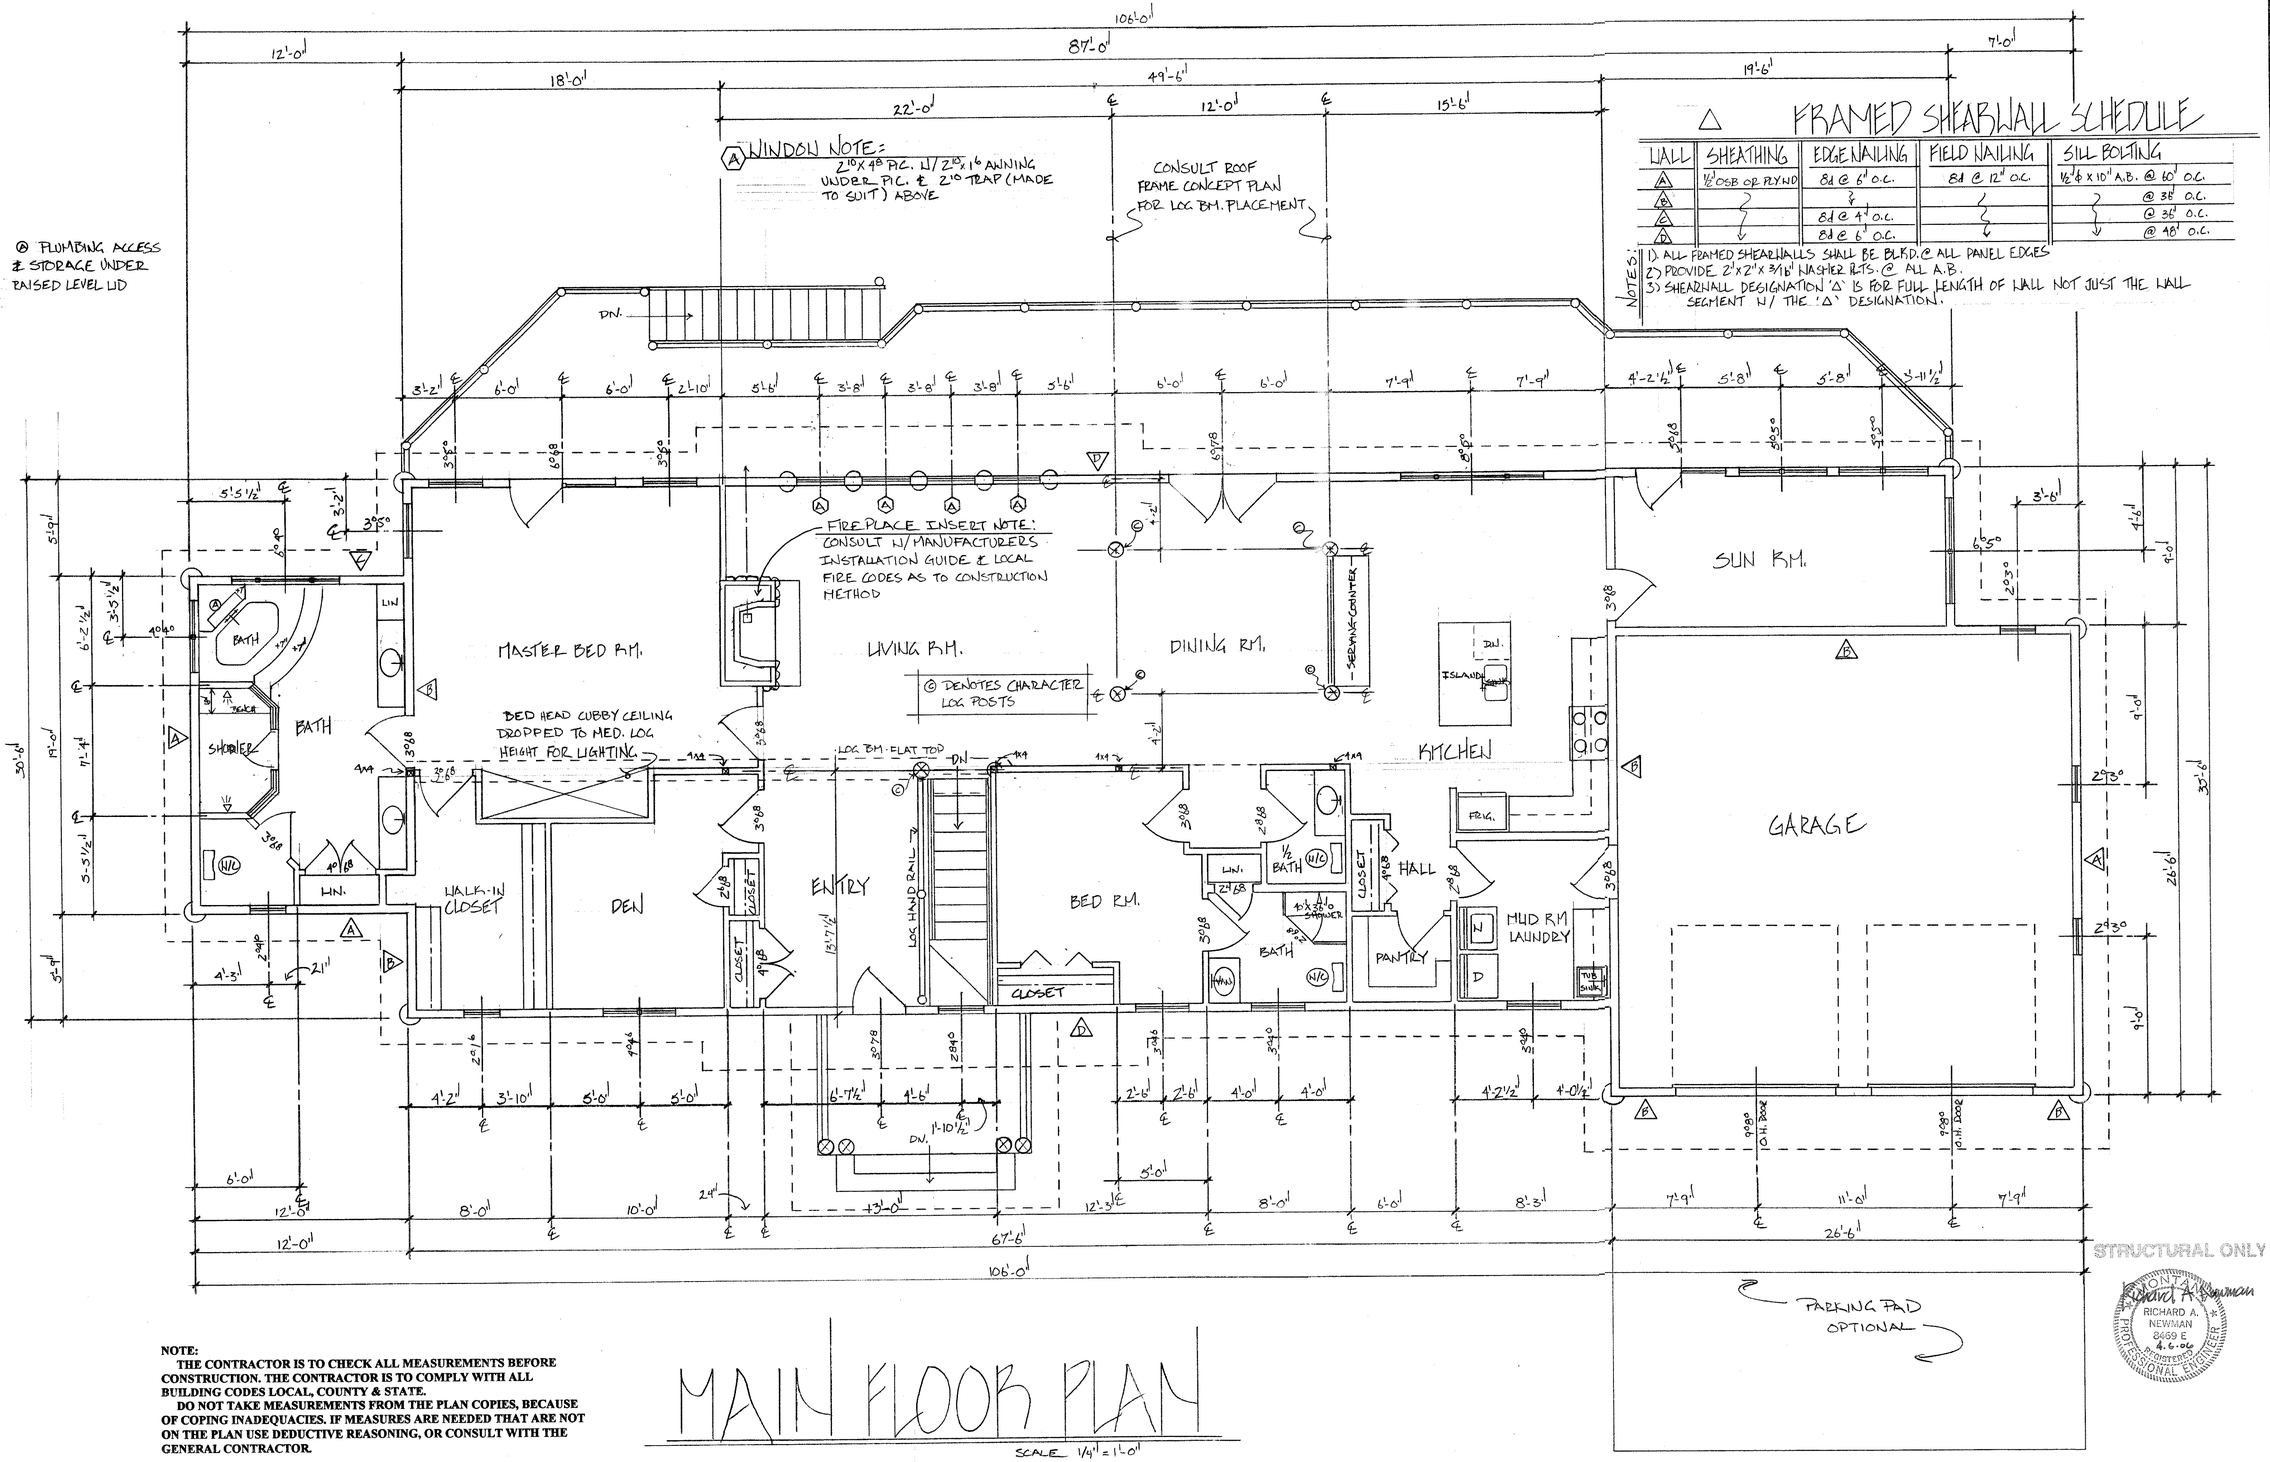

FRAMED SHEARWALL SCHEDULE

WALL	SHEATHING	EDGE NAILING	FIELD NAILING	SILL BOLTING
A	1/2" OSB OR PLYWD	8d @ 6" o.c.	8d @ 12" o.c.	1/2" ϕ x 10" A.B. @ 60" o.c.
B	↓	↓	↓	↓ @ 36" o.c.
C	↓	8d @ 4" o.c.	↓	↓ @ 36" o.c.
D	↓	8d @ 6" o.c.	↓	↓ @ 48" o.c.

NOTES:
1) ALL FRAMED SHEARWALLS SHALL BE BLK'D. @ ALL PANEL EDGES
2) PROVIDE 2"x2"x3/16" WASHER PLTS. @ ALL A.B.
3) SHEARWALL DESIGNATION 'A' IS FOR FULL LENGTH OF WALL NOT JUST THE WALL SEGMENT W/ THE 'A' DESIGNATION.

NOTE:
THE CONTRACTOR IS TO CHECK ALL MEASUREMENTS BEFORE CONSTRUCTION. THE CONTRACTOR IS TO COMPLY WITH ALL BUILDING CODES LOCAL, COUNTY & STATE.
DO NOT TAKE MEASUREMENTS FROM THE PLAN COPIES, BECAUSE OF COPING INADEQUACIES. IF MEASURES ARE NEEDED THAT ARE NOT ON THE PLAN USE DEDUCTIVE REASONING, OR CONSULT WITH THE GENERAL CONTRACTOR.

MAIN FLOOR PLAN

SCALE 1/4" = 1'-0"

REVISIONS	BY
1/27/06	GVF

JIM & MAUREEN LOVE RESIDENCE
MAIN FLOOR PLAN
SCALE 1/4" = 1'-0"
SEELEY LAKE MONTANA 59868

Date	10/3/05
Scale	1/4" = 1'-0"
Drawn	
Job	LOVE
Sheet	8
Of	13 Sheets

24 X 36 PRINTED ON NO. 1000H CLEARPRINTS