LINCOLN COUNTY
DEPARTMENT OF ENVIRONMENTAL HEALTH
WASTEWATER TREATMENT AND DISPOSAL SYSTEM PERMIT

Issue Date: 7/6/2009 Expiration Date: 7/6/2010

Property Owner: R.D. Felder c/o: Davis Surveying

Address:

Telephone: (Home) (Work) [redacted]

Installer: License No.

Proposed Work: (Check One) __X__ New Installation _____ Existing System

_____ Repair _____ Replacement _____ Extension _____ Other

Describe: 3/bd. home on 1500 gal. tank and 2/bd. shop on 1000 gal. tank

Parcel Description:

Legal: S21, T31N, R33W

Address or Location: C.O.S. 3742, 24.03 acres

Approved Design Criteria:

Bedrooms 5 Septic Tank Size: 1000 Gallons Drainfield Size: 500 Linear Feet

SYSTEM MUST INCLUDE INSTALLATION OF EFFLUENT FILTER AT SEPTIC TANK OUTLET !!

Special Instructions: INSTALL SYSTEM ACCORDING TO LAYOUT AND LINCOLN COUNTY WASTEWATER REGULATION #3. ANY DEVIATIONS FROM APPROVED PLAN MUST BE AUTHORIZED BY THE DEPARTMENT.

Issued By: *Lori Kelley-Bowe, R.S.*

Closure Statement:

I, _____, have inspected this system and found it to be in compliance with the conditions of the permit, and the Lincoln County Wastewater Treatment and Disposal Regulation.

Signed: _____ ***Date:***

Title:

NOTICE: The Department must be notified at least 48 hours prior to backfilling the system. Any system not inspected by the Department or its designated representative prior to closure is an illegal installation in violation of Lincoln County Health Board Regulation No. 3. Illegal installations may result in fines and/or requirements to remove or reconstruct the system.

406-293-7781

DISCLAIMER

This permit is not a guarantee by the Department that the system will function properly for a prescribed period of time.

LINCOLN COUNTY, MONTANA

SEPTIC TANK PERMIT


PARCEL A C.O.S. 3742

In the N 1/2 of Section 21, Twp. 31 N., R. 33 W., P.M.M.

For: Raymond D. & Glenda Felder Date: April 2009

Legend

- SOIL PROFILE SITE
- PERCOLATION SITE
- EXISTING WELL
- BUILDING SITES
- STORMWATER POND
- SLOPE
- GRADIENT DIRECTION
- PROPOSED SEPTIC SITE 5 100' TRENCHES 10' APART
- PROPOSED REPLACEMENT SEPTIC SITE 5 100' TRENCHES 10' APART
- 100' MIXING ZONE

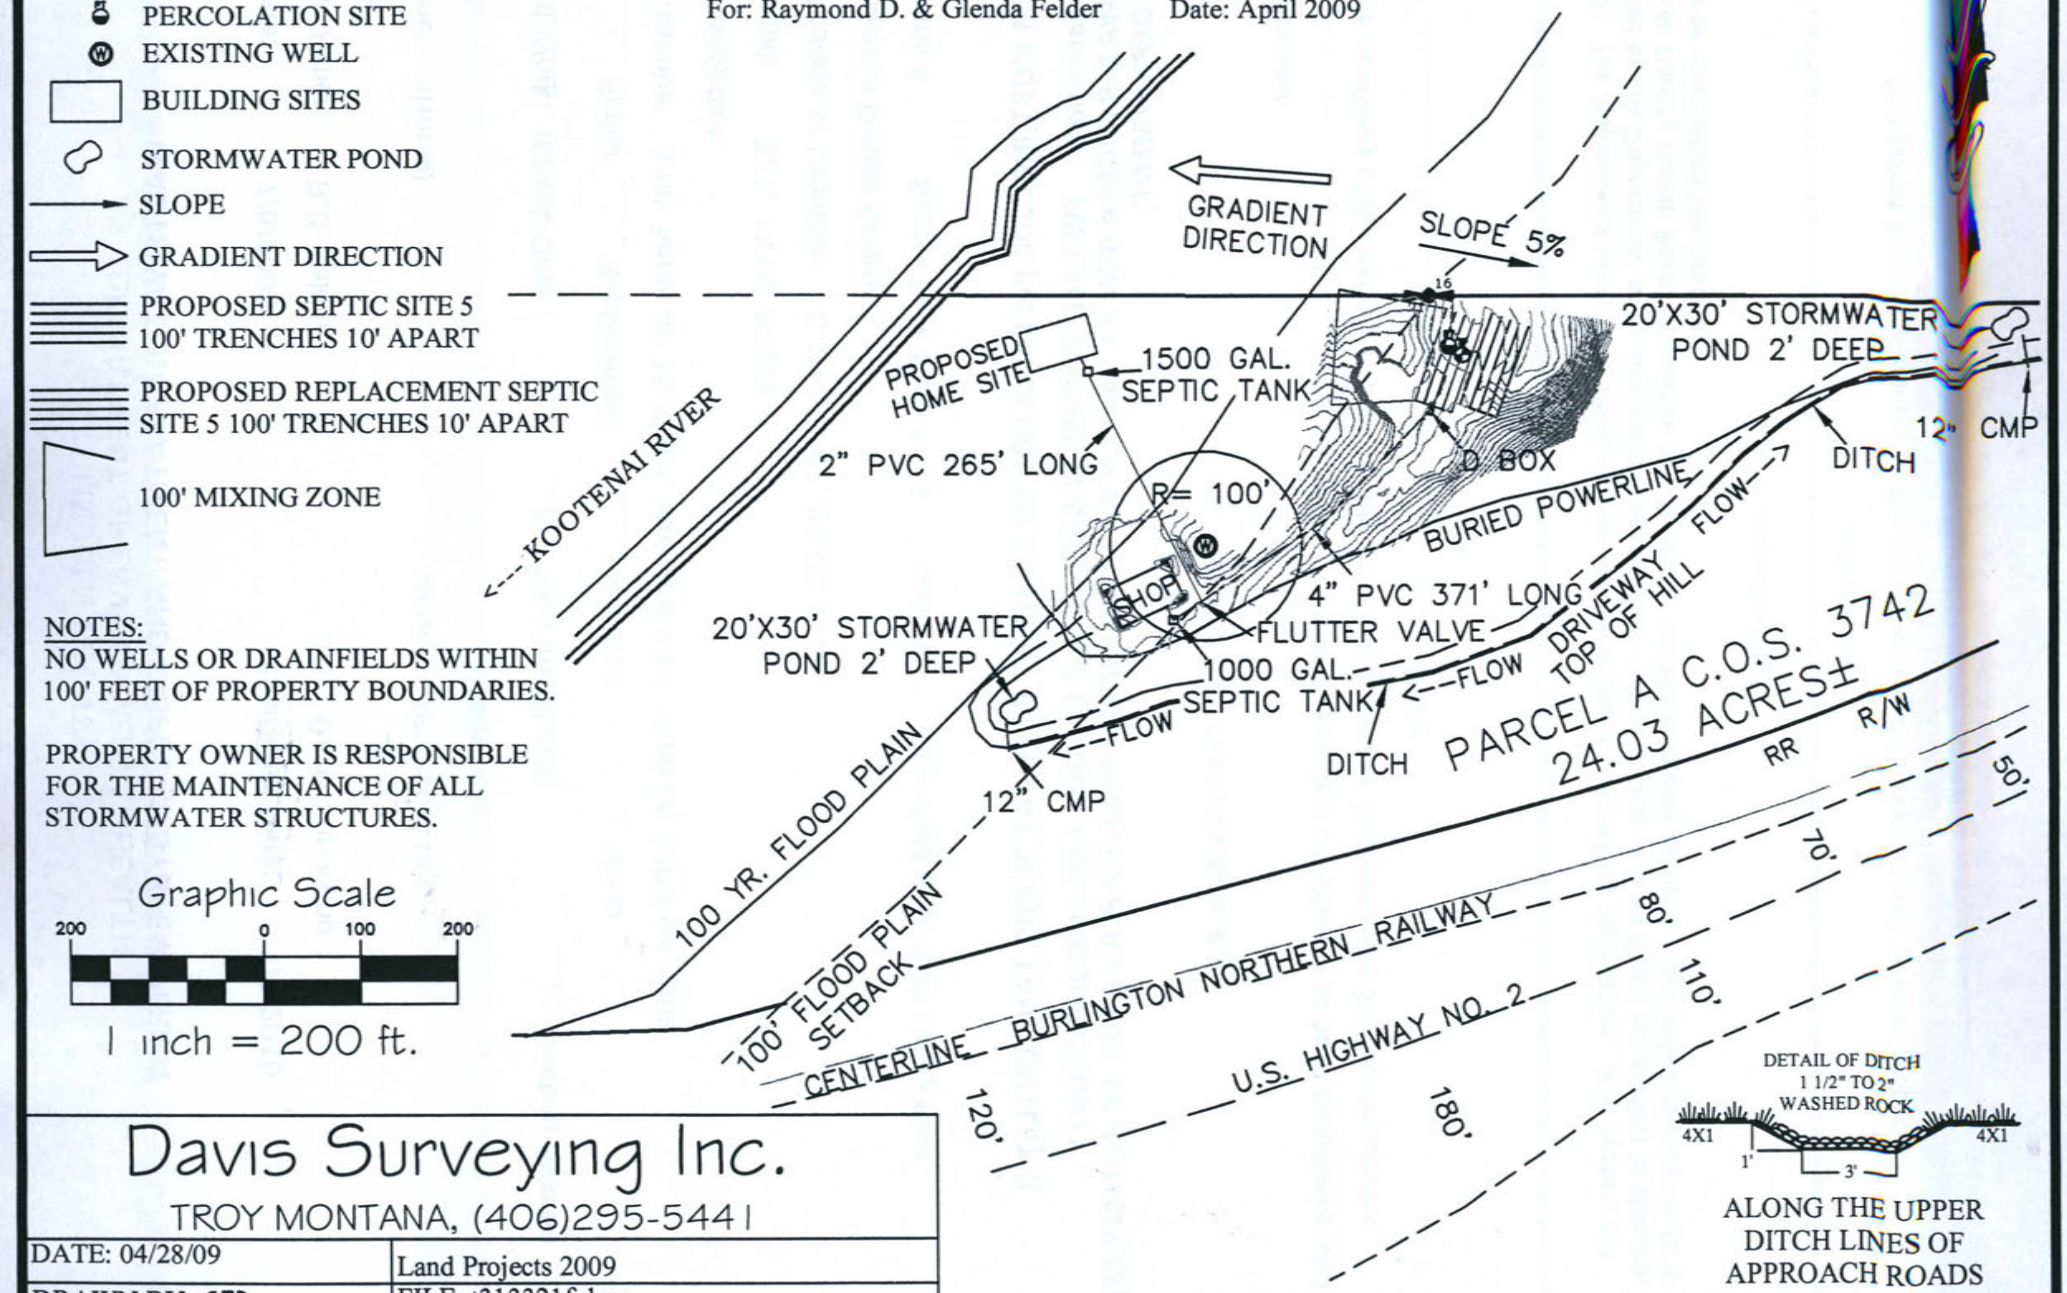

NOTES:
NO WELLS OR DRAINFIELDS WITHIN 100' FEET OF PROPERTY BOUNDARIES.

PROPERTY OWNER IS RESPONSIBLE FOR THE MAINTENANCE OF ALL STORMWATER STRUCTURES.

Graphic Scale

200 0 100 200

1 inch = 200 ft.

DETAIL OF DITCH
1 1/2" TO 2" WASHED ROCK

ALONG THE UPPER DITCH LINES OF APPROACH ROADS

Davis Surveying Inc.

TROY MONTANA, (406)295-5441

DATE: 04/28/09	Land Projects 2009
DRAWN BY: CJR	FILE: t313321f.dwg