A.T.S. 427

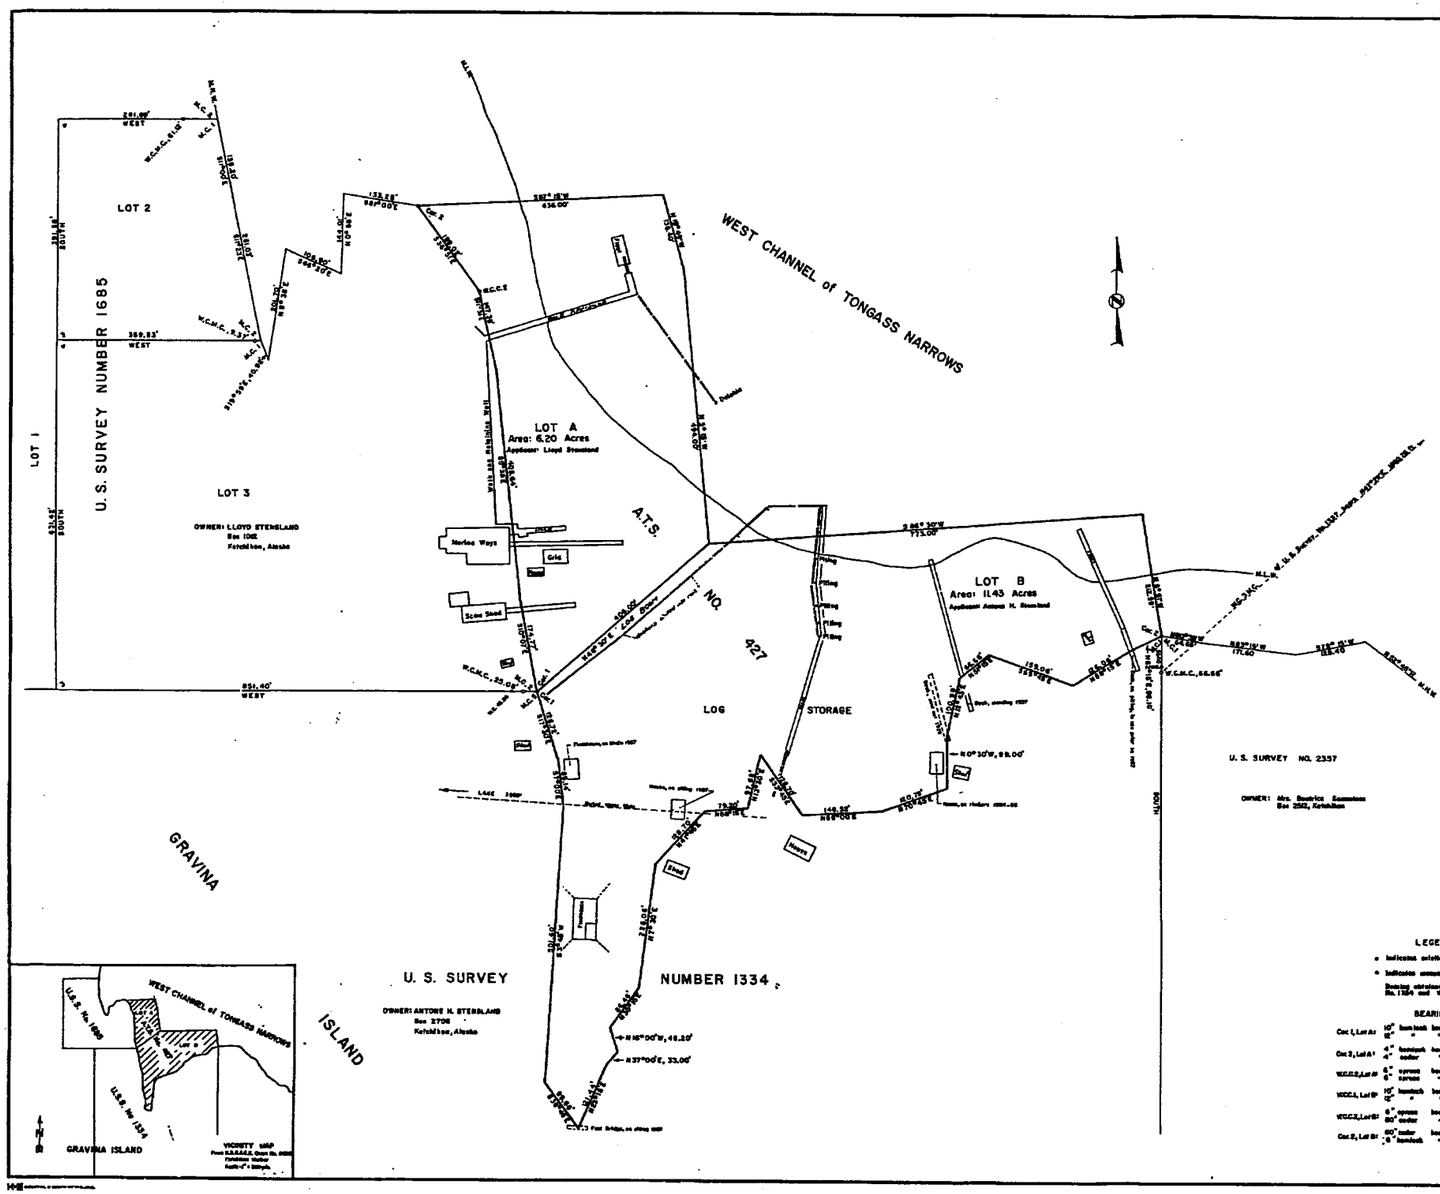

SURVEYOR'S CERTIFICATE:

I hereby certify that I am registered to practice land surveying in Alaska and that this plat represents a survey made by me or under my direct supervision, and that the monuments shown thereon actually exist as shown, and that all dimensional and other details are correct.

December 26, 1963

STATE OF ALASKA — 5978 — Ross A. Foraseth — NO. 321-F — REGISTERED PROFESSIONAL ENGINEER

321-F
Registration Number

CERTIFICATE OF OWNERSHIP:

We hereby certify that we are the legal claimants of the property shown hereon and that we hereby approve this plat of survey.

Witnessed by:

Barbara Clark — Witness
Owner
Owner
Anna J. Tisdel — Witness
Owner

Subscribed and sworn to before me this 3rd day of October, 1

Thelma W. Fulbright
Notary Public for Alaska
My Commission Expires Dec. 9, 1970

DESCRIPTION OF ALASKA TIDELANDS SURVEY NO. 427 (T 75 S R 90 E C.R.M.)

LOT A:

Beginning at Corner No. 1 of Lot A, A.T.S. No. 427, identical with Corner No. 8 M.C. of U.S. Survey No. 1334, situated on the easterly shore of Gravina Island,

From Corner No. 1 by metes and bounds:

S 48° 30' E., 406.00 feet; thence N 5° 19' W. 484.00 feet; thence N 15° 46' W. 126.45+ feet; thence N 87° 18' W. 436.00 feet to Corner No. 2; thence S 26° 51' E. 188.05 feet; thence S 11° 54' E. 143.38 feet; thence S 8° 39' E. 408.64 feet; thence S 18° 07' E. 174.77 feet to the point of beginning, containing an area of 6.20 acres.

LOT B:

Beginning at Corner No. 1 of Lot B, A.T.S. No. 427, identical with Corner No. 8 M.C. of U.S. Survey No. 1334, situated on the easterly shore of Gravina Island,

From Corner No. 1 by metes and bounds:

S 17° 30' E. 133.72 feet; thence S 7° 00' E. 88.14 feet; thence S 5° 48' W. 200.00 feet; thence S 34° 00' E. 52.66 feet; thence N 82° 15' E. 82.44 feet; thence N 57° 00' E. 33.00 feet; thence S 33° 00' E. 