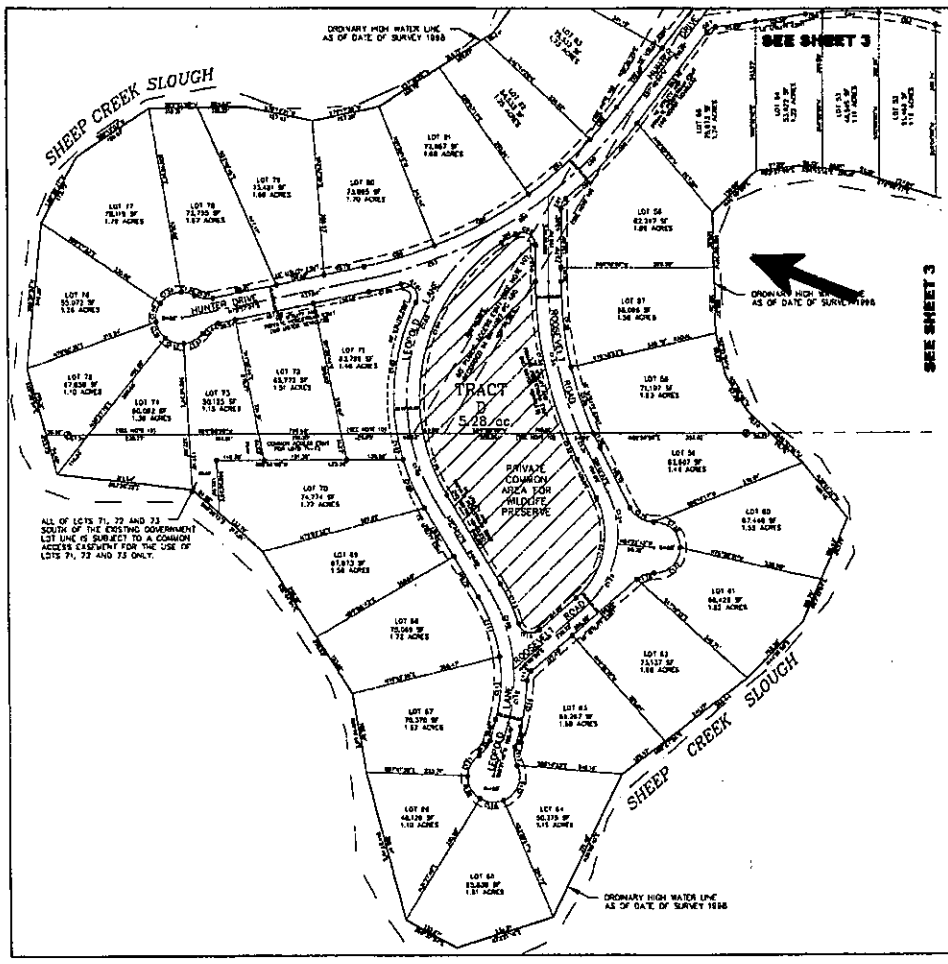

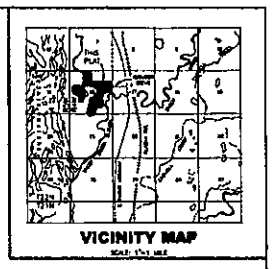

CURVE TABLE						
CURVE	DELTA	RADIUS	LENGTH	CHORD BEARING	CHORD	TANGENT
C1	11°06'00"	1,000.00'	193.79'	N87°06'00"E	193.48'	97.16'
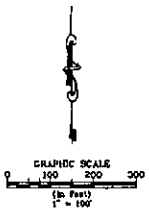

A CONDOMINIUM PLAT OF:

THE PRESERVE AT SHEEP CREEK CONDOMINIUM

LOTS 1-86 AND TRACTS A-C
LOCATED WITHIN GOVERNMENT LOT 1,2,3,5 AND 6
AND THE SE1/4 NE1/4, SEC 18, T18N, R4W, S.M., AK
U.S. PATENT NO. 02-84-0199
PALMER RECORDING DISTRICT
Containing 2363 acres more or less

DENALI NORTH
847 W. EVERGREEN, PALMER, ALASKA 99645
PHONE (907) 745-3110

DRAWN AS	SCALE 1"= 100'	DATE 01/05/2007	SHEET 6 of 8
DRAWN BY	P.O. BRYANT		

Palmer 2007-110