I, Gerald S. Ditto, Helena, Montana, a registered Land Surveyor, do hereby certify that this is a true representation of a survey made under my supervision; that the survey was made in accordance with the provisions of sections 11-3859 through 11-3876 of the Revised Codes of Montana, 1947; that the dimensions are as shown; that monuments were set according to the plat and that the plat conforms to the work on the ground.

Gerald S. Ditto
Montana Registration No. 2915 S

MONTANA GERALD S. DITTO 2915 S REGISTERED LAND SURVEYOR

LEGAL DESCRIPTION: A tract of land in sections 15 and 22 of T.14 N., R.6 W., of the Principal Meridian, Lewis and Clark County, Montana, more particularly described as follows: beginning at a survey cap at the CW 1/16 corner of section 15; thence S. 89° 57' 52" E., 3223.23 feet to a survey cap on the highway right-of-way, 100 feet left of station 363 + 70.14; thence southerly along the highway right-of-way line to a survey cap 100 feet left of station 298 + 94.6; thence N. [illegible] W., [illegible] feet to a buried iron pin; thence N. 87° [illegible] W., 2131.69 feet to a survey cap; thence N. 00° 22' 42" W., 1404.68 feet to a survey cap at the 1/16 corner; thence S. 89° 50' 53" W., 1305.02 feet to the 1/16 corner; thence N. 00° 11' 09" W., 1318.82 feet to the 1/16 corner; thence N. 00° 05' 48" E., 2629.24 feet to the point of beginning, containing 343.678 acres more or less, all according to the attached plat.

REVISION NO. 1 JUNE 1977: RELOCATE 16 - 17 BOUNDARY
REVISE C. OF S. NO.
REVISION NO. 2 AUGUST 1977: RELOCATE BOUNDARIES OF LOTS 5, 6 & 7
REVISE C. OF S. NO.

CERTIFICATE OF SURVEY

FOR

K. J. MUELLER & ASSOCIATES

MARCH 1977

PURPOSE: CREATE 17 PARCELS

1801

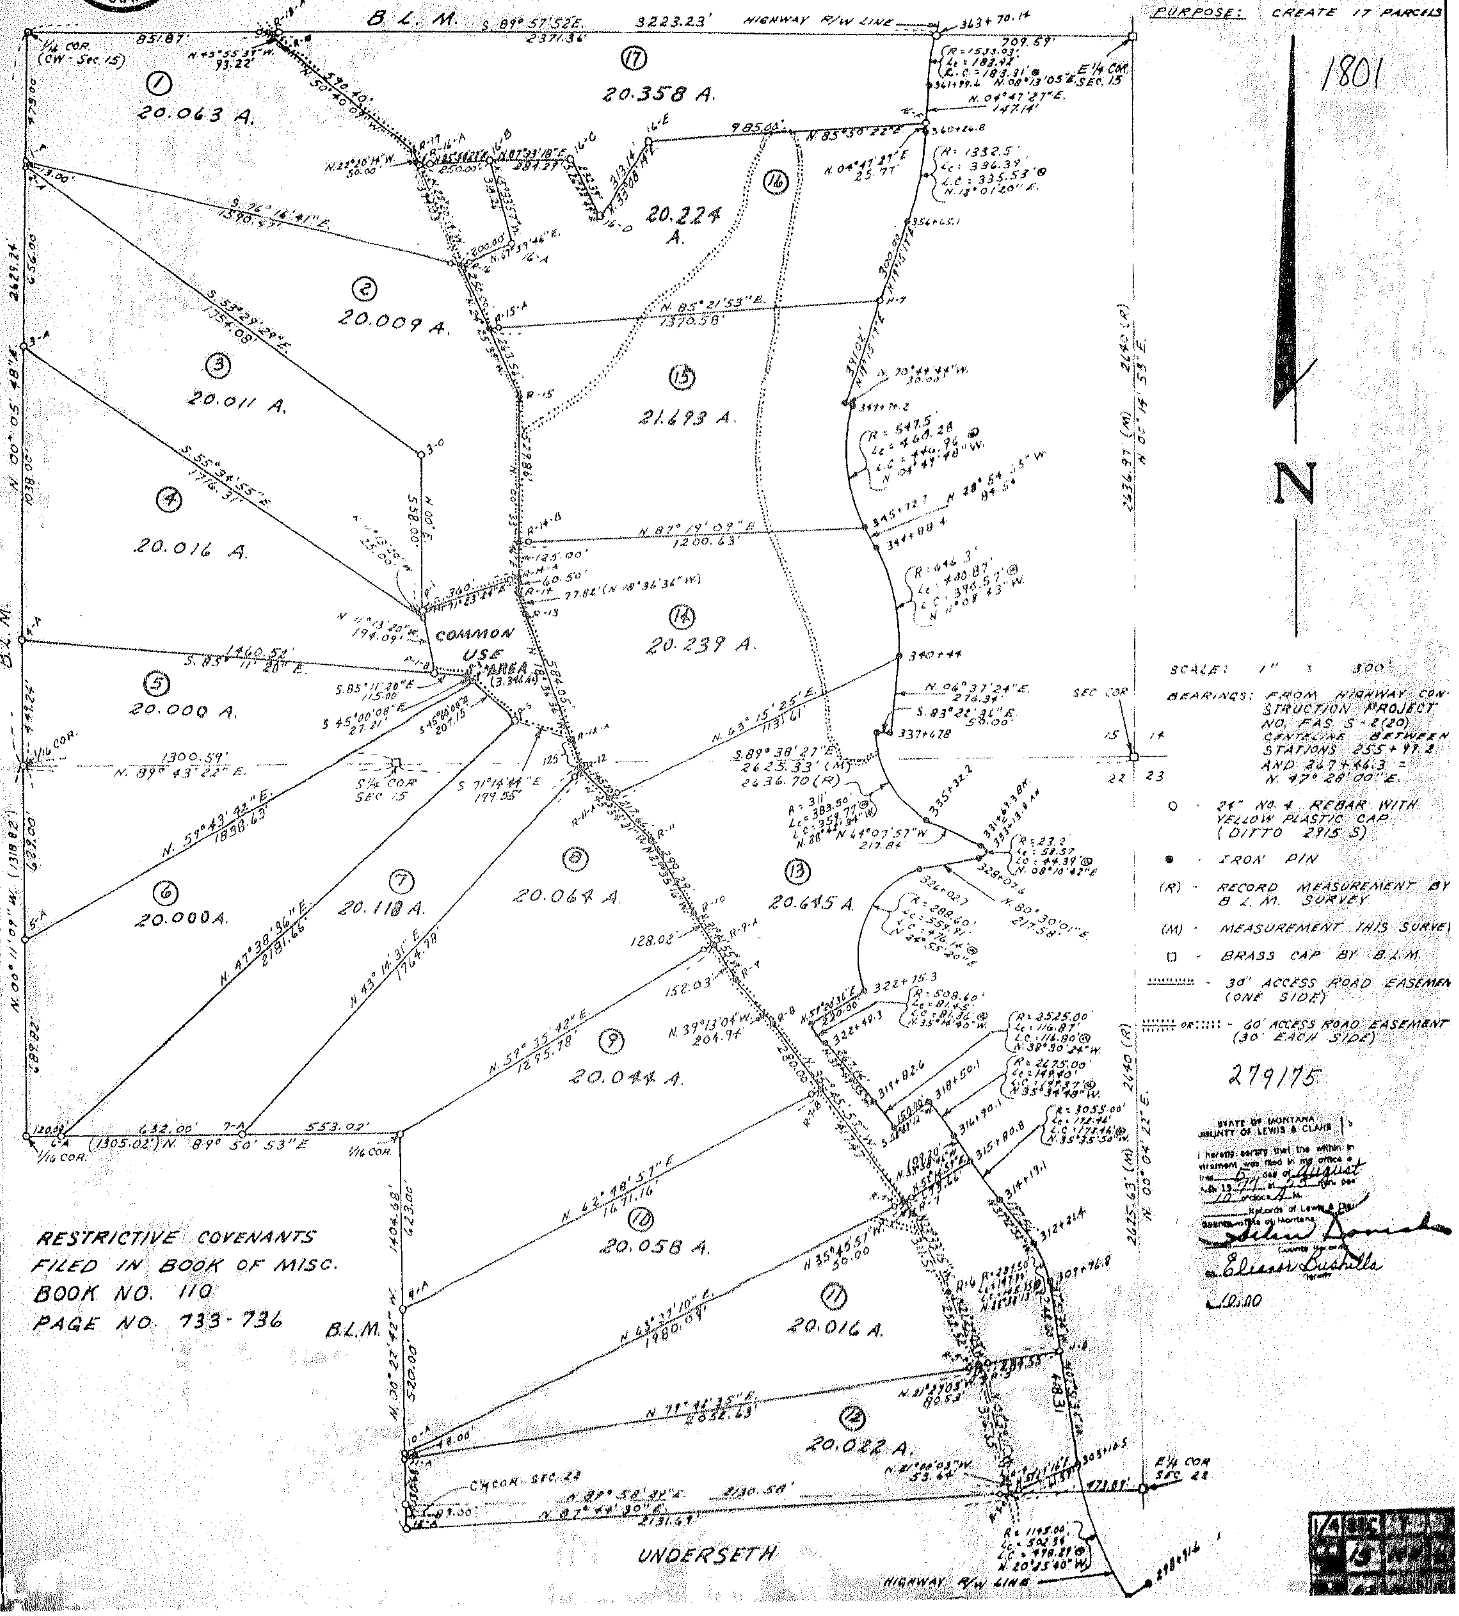

SCALE: 1" = 300'

BEARINGS: FROM HIGHWAY CONSTRUCTION PROJECT NO. FAS S-2(20) CENTERLINE BETWEEN STATIONS 255+99.2 AND 267+46.3 = N. 47° 28' 00" E.

○ - 24" NO. 4 REBAR WITH YELLOW PLASTIC CAP (DITTO 2915 S)

● - IRON PIN

(R) - RECORD MEASUREMENT BY B.L.M. SURVEY

(M) - MEASUREMENT THIS SURVEY

□ - BRASS CAP BY B.L.M.

- 30' ACCESS ROAD EASEMENT (ONE SIDE)

- 60' ACCESS ROAD EASEMENT (30' EACH SIDE)

RESTRICTIVE COVENANTS FILED IN BOOK OF MISC. BOOK NO. 110 PAGE NO. 733-736

279175

STATE OF MONTANA
COUNTY OF LEWIS & CLARK

I hereby certify that the within instrument was filed in my office this 5th day of August A.D. 1977 at 53 min. past 10 o'clock A.M.
Records of Lewis & Clark County, Montana.
County Recorder
Eleanor Bushilla, Deputy
$10.00